

ශ්‍රී ලංකා ප්‍රජාතාන්ත්‍රික සමාජවාදී ජනරජයේ ගැසට් පත්‍රය
අති විශේෂ
The Gazette of the Democratic Socialist Republic of Sri Lanka
EXTRAORDINARY

අංක 1551/10 - 2008 මැයි 28 වැනි බදාදා - 2008.05.28
No. 1551/10 - WEDNESDAY, MAY 28, 2008

(Published by Authority)

PART I : SECTION (I) — GENERAL
Government Notifications

CEYLON ELECTRICITY BOARD ACT, No. 17 OF 1969

Order under Section 57

BY virtue of the powers vested in me by Section 57 of the Ceylon Electricity Board Act, No. 17 of 1969, I, W. D. J. Seneviratne, Minister of Power and Energy, do by this Order, approve the proposed acquisition of lands required by the Ceylon Electricity Board and described in the Schedule hereto.

W. D. J. SENEVIRATNE,
Minister of Power and Energy.

16th May, 2008.

SCHEDULE

Lands depicted as Lot 1, 2, 3, 4 and 5 in the Survey Plan No. 25 dated 27.07.2006 prepared by A. R. Prasana Alwis, Licensed Surveyor, in total extent of 0.2625 Hectares, situated in the Kotagala, Dimbula Korale, Devon Grama Niladhari Division No. 475C in the Divisional Secretary's Division of Nuwara Eliya, in the District of Nuwara Eliya in the Central Province in the Island of Sri Lanka and bounded as follows :

1. Lot No. 01 Drayton Estate - Tea Plantation - Extent 0.0037 Hectares.

North : Balance portion of same Land ;
East : Balance portion of same Land ;
South : Lot 2 ;
West : Balance portion of same Land ;

Claimed by : Kotagala Plantation Limited.

2. Lot No. 02 Drayton Estate, Path - Extent 0.0460 Hectares.

North : Lot 1 and balance portion of same Land ;
East : Lot 3 and balance portion of same Land ;
South : Highway and balance portion of same Land ;
West : Lot 4, 3 and balance portion of same Land ;

Claimed by : Kotagala Plantation Limited.

3. Lot No. 03 Drayton Estate - Tea Plantation - Extent 0.1569 Hectares.

North : Balance portion of same Land ;
East : Balance portion of same Land ;
South : Highway and Lot 4 ;
West : Balance portion of same Land ;

Claimed by : Kotagala Plantation Limited.

4. Lot No. 04 Drayton Estate, Low Jungle - Extent 0.0418 Hectares.


North : Lot 3 ;
East : Lot 2 ;
South : Highway and Lot 5 ;
West : Lot 3 and balance portion of same Land ;

Claimed by : Kotagala Plantation Limited.

5. Lot No. 05 Drayton Estate, Open Wasteland - Extent 0.0141 Hectares.

North : Lot 4 ;
East : Lot 4 and Highway ;
South : Highway ;
West : Lot 4 and balance portion of same Land ;

Claimed by : Kotagala Plantation Limited.

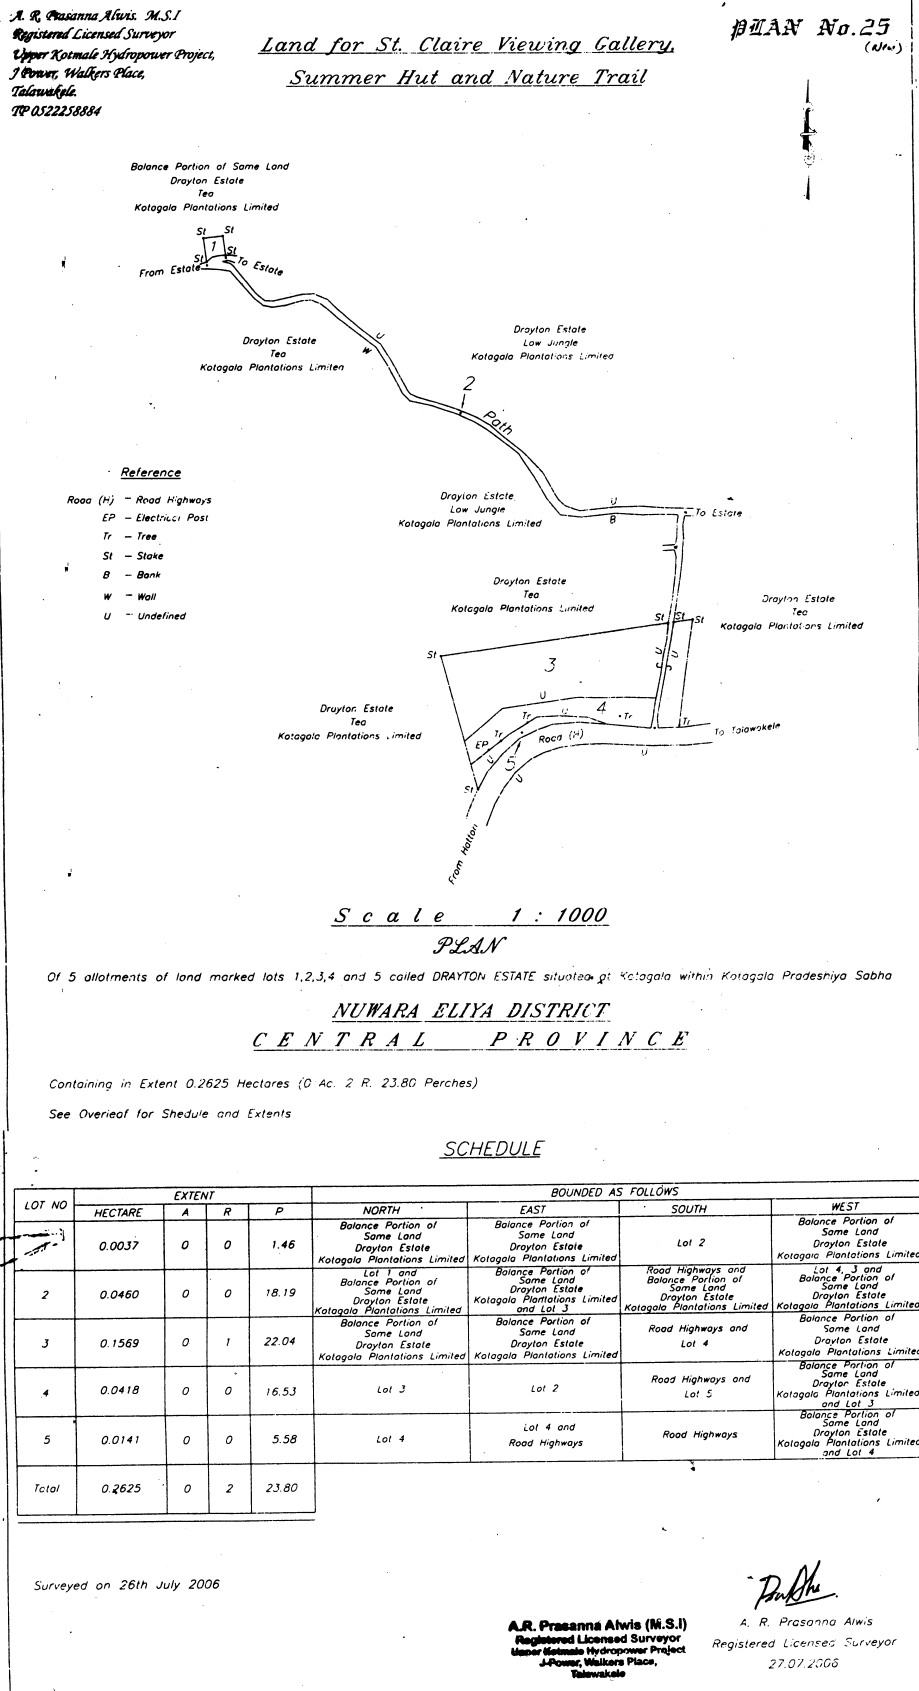

CEYLON ELECTRICITY BOARD ACT, No. 17 OF 1969

Order under Section 57

BY virtue of the powers vested in me by Section 57 of the Ceylon Electricity Board Act, No. 17 of 1969, I, W. D. J. Seneviratne, Minister of Power and Energy, do by this Order, approve the proposed acquisition of lands required by the Ceylon Electricity Board and described in the Schedule hereto.

W. D. J. SENEVIRATNE,
Minister of Power and Energy.

16th May, 2008.

SCHEDULE

Lands depicted as Lot Nos. 1, 2, 3 and 4 in the Tracing No. UKHP/001 dated 14.03.2008, prepared by A. M. A. Kumara, Licensed Surveyor, in total extent of 1.6239 Hectares, situated in Kumbaloluwa Village, in the Udapane Korale Minor Division, in the Grama Niladhari's Division of No. 470 Niyangamdora in the Kotmale Divisional Secretary's Division, in the Nuwara Eliya District in the Central Province in the Island of Sri Lanka and bounded as follows :

1. Lot No. 01 - Thanna Kumbura (Abandoned) - Extent 0.3611 Hectares.

North : Thanna Kumbura Low Jungle claimed by Mr. A. B. Agalawatta ;
East : Lot No. 2 ;
South : Lot No. 3 ;
West : Choicywatta Garden claimed by Mr. R. G. Munidasa and others.

Claimed by : Mr. W. M. Heenbanda and others.

2. Lot No. 02 - Thanna Kumbura (Abandoned) - Extent 0.5166 Hectares.

North : Choicywatta Low Jungle claimed by Mr. Sugath Ekanayaka and Lot No. 2 ;
East : Choicywatta Low Jungle claimed by Mr. R. G. Munidasa and others ;
South : Choicywatta Low Jungle claimed by Mr. R. G. Munidasa and Lot No. 3 ;
West : Lot No. 1 and Lot No. 3.

Claimed by : Mr. A. B. Agalawatta and others.

3. Lot No. 03 - Pussawatta Kumbura (Abandoned) - Extent 0.4810 Hectares.

North : Lot No. 1 and Lot No. 2 ;
East : Choicywatta Garden claimed by Mr. Y. G. Chandrapala and others ;

South : Stream and Lot No. 4 ;

West : Daulahena Kanda Garden claimed by Mr. R. G. Munidasa and Lot No. 4.

Claimed by : Mr. Sampath Agalawatta.

4. Lot No. 04 - Pussawatta Kumbura (Abandoned) - Extent 0.2652 Hectares.

North : Lot No. 3 ;

East : Stream and Daulahena Kanda Garden claimed by Mr. E. G. Bilidu ;

South : Daulahena Kanda Garden claimed by Mr. E. G. Bilidu and others ;

West : Daulahena Kanda Garden claimed by Mr. R. G. Munidasa and Lot No. 3 .

Claimed by : Mr. A. K. Punchibanda.


M.A. Kumara
Surveyor(B.Sc)
Upper Kotmale Hydropower Project,
J Power, Walkers Place,
Talawakele.
Tele. 052-2258884

TRACING UKHP/001

SHOWING LAND PROPOSED TO BE ACQUIRED TO SPOIL BANK
FOR CONSTRUCTION AREA IN ADIT NO-04 AND ADIT NO-05

SCALE 1 : 1000

SECTION 1 OF 1 SECTION

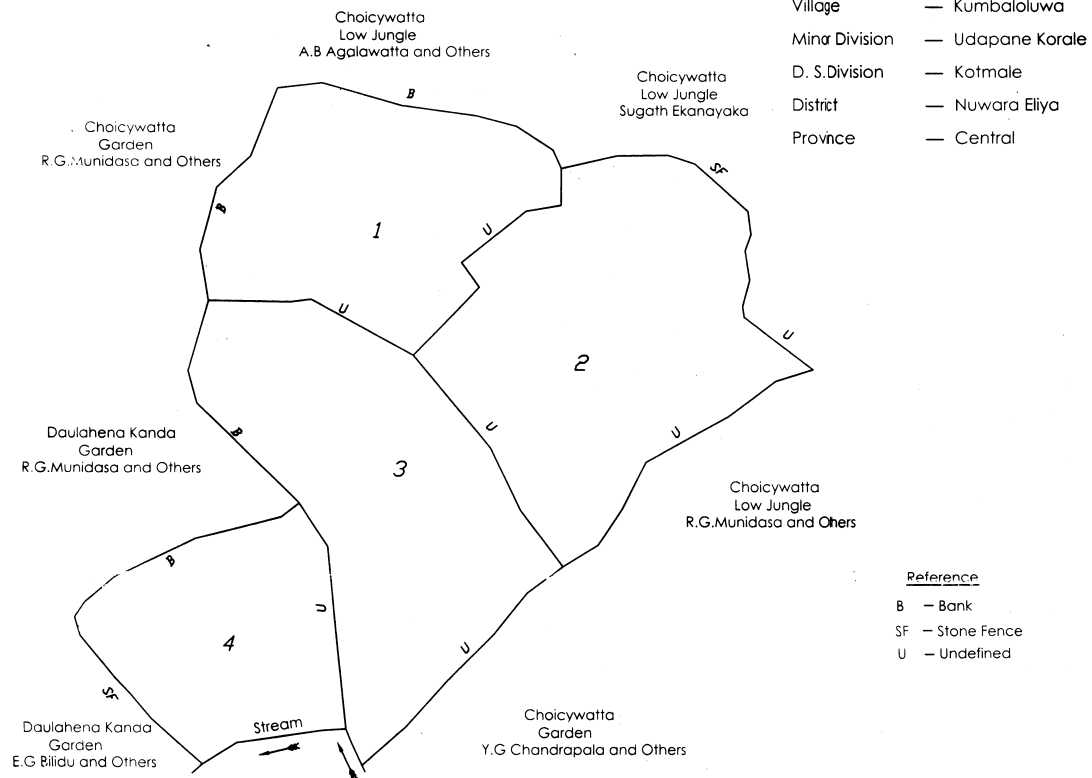

Lot No	Extent				Name And Present Land Use	Claimant	Bounded As Follows			
	Hectare	A	R	P			North	East	South	West
1	0.3611	0	3	22.78	Thanna Kubara Paddy(Abandoned)	W.M. Heenbanda and Others	Thanna Kubara Low Jungle of A.B. Agalawatta	Lot 2	Lot 3	Choicywatta Garden of R.G. Munidasa and Others
2	0.5166	1	1	4.27	Thanna Kubara Paddy(Abandoned)	A.B. Agalawatta and Others	Choicywatta Low Jungle of Sugath Ekanayaka and Lot 2	Choicywatta Low Jungle of R.G. Munidasa and Others	Lot 3 and Choicywatta Low Jungle of R.G. Munidasa	Lot 1 and Lot 3
3	0.4810	1	0	30.19	Pussawatta Kubara Paddy(Abandoned)	Sampath Agalawatta	Lot 1 and Lot 2	Choicywatta Garden of Y.G. Chandrapala and Others	Stream and Lot 4	Daulahena Kanda Garden of R.G. Munidasa and Lot 4
4	0.2652	0	2	24.86	Pussawatta Kubara Paddy(Abandoned)	A.K. Punchibanda	Lot 3	Stream and Daulahena Kanda Garden of E.G. Bilidu	Daulahena Kanda Garden of E.G. Bilidu and Others	Daulahena Kanda Garden of R.G. Munidasa and Lot 3
Total	1.6239	4	0	02.11						

Note : State lands within the area has not been dealt with
Surveyed on 29th of February 2008

A.M.A. Kumara
Surveyor(B.Sc)
14.03.2008